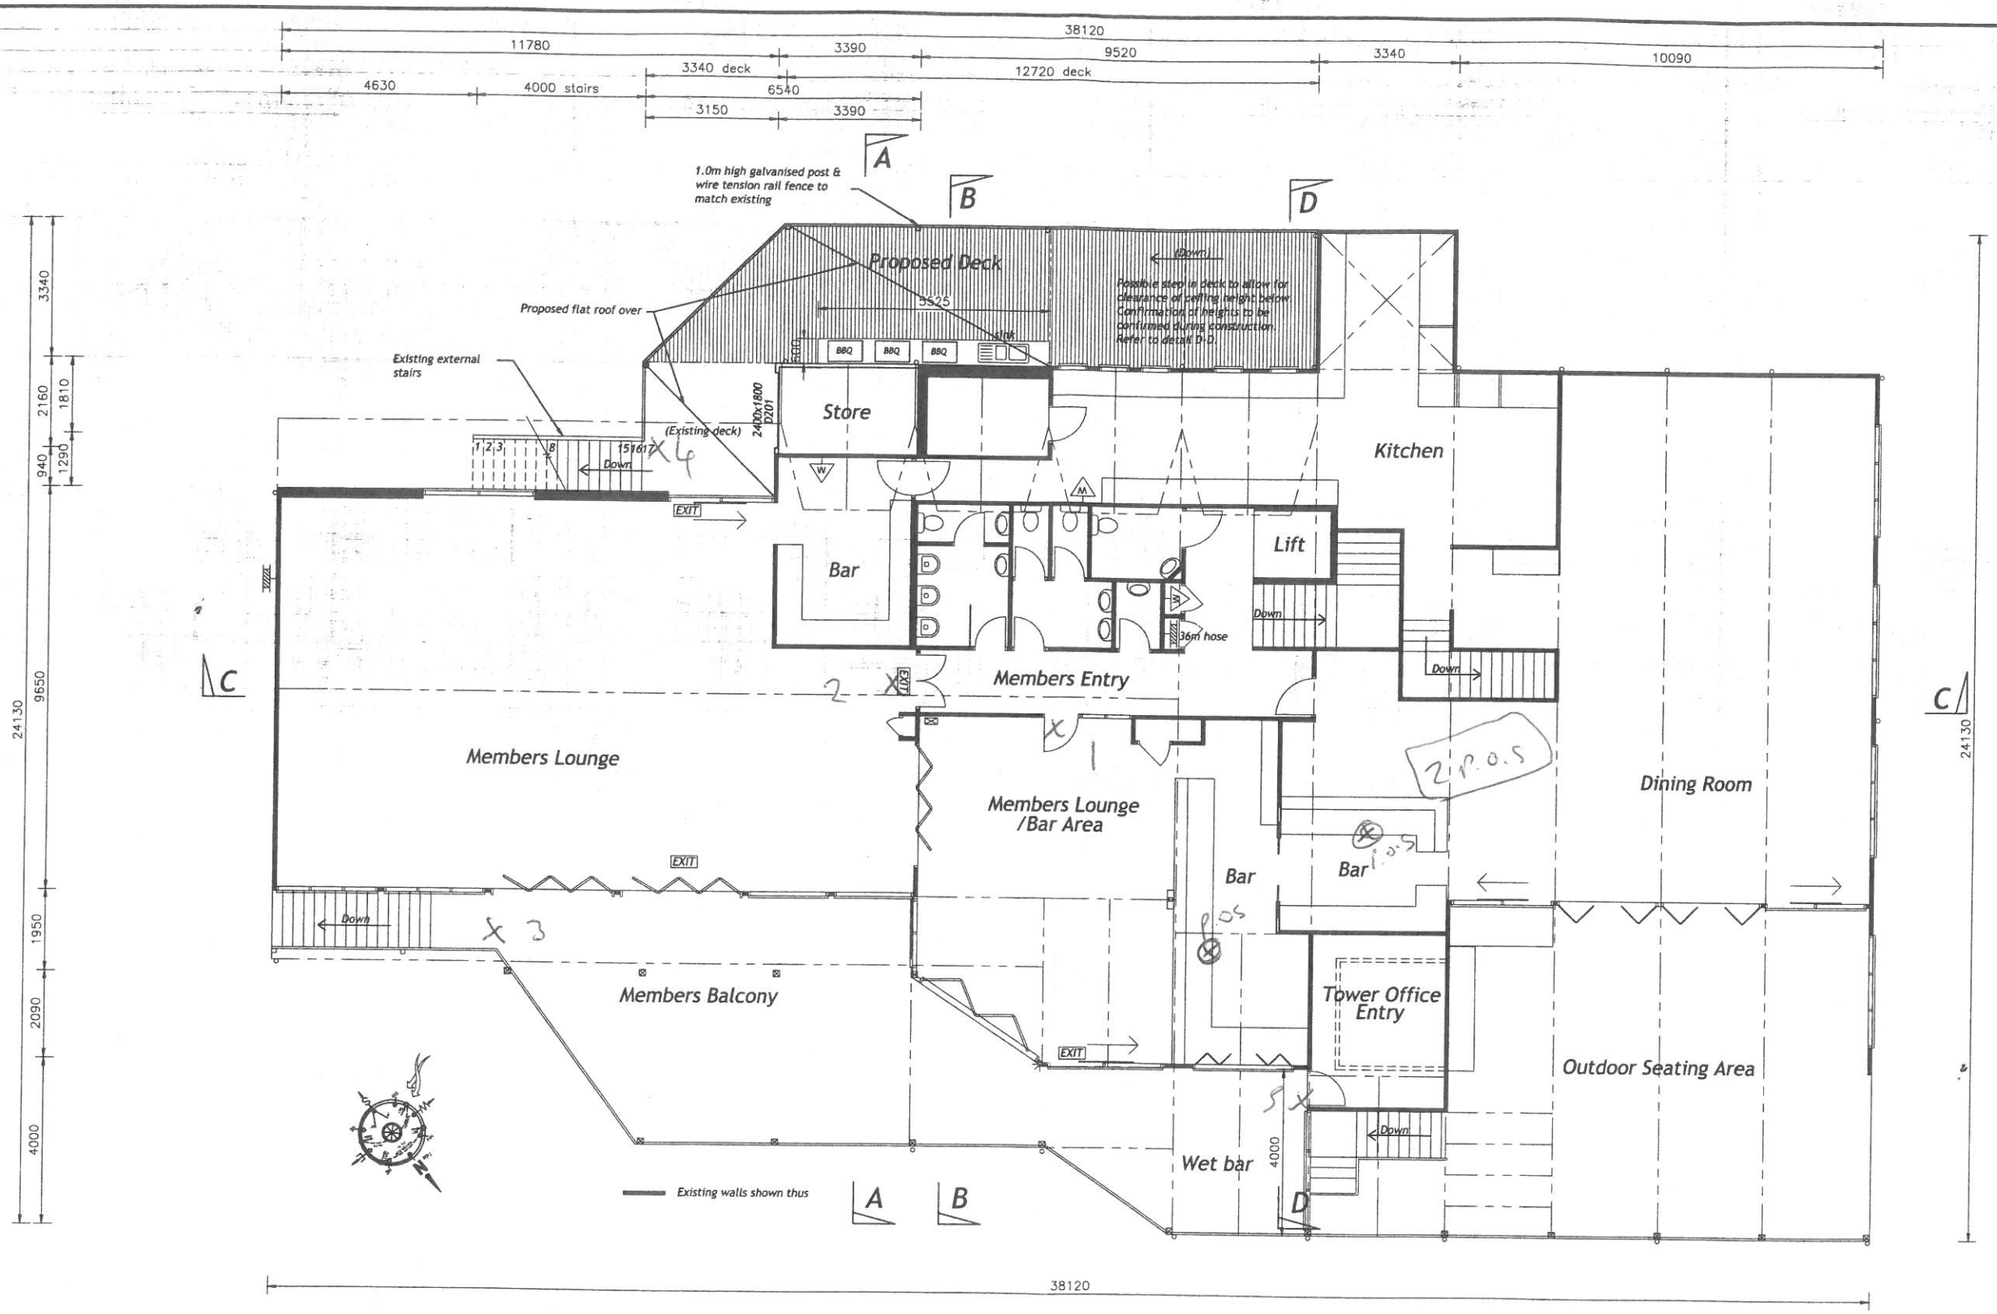

Note: Due to this being a renovation, contractors must take extra care to verify all details and dimensions on site before commencing any work or making any shop drawings.

NOTE: ALL DIMENSIONS AND CONSTRUCTION DETAILS TO BE VERIFIED ONSITE. ANY DISCREPANCIES TO BE REPORTED IMMEDIATELY TO THIS OFFICE.

Area of Addition added to upper footprint 53.22sq.m. (5.73sq's)

Proposed Upper Floor Plan

Warning - These Drawings are protected by copyright laws and remain the property of Graeme Alexander Homes. They must not be copied or altered without permission.

These Drawings are the Drawings referred to in the Contract dated ....., and We, the Owners, agree that this set of Drawings complies with our requirements. We accept that any alterations to this set of Drawings will be a variation at the Owner's expense.

Signed: Dated:

graeme alexander homes pty ltd
Cnr Watt Rd & Woodbyne Cr, Mornington 3931
www.gahomes.com.au
mornington
1300 301 055
REGISTERED Building Practitioner

Revision Schedule		
No.	Description	Date

Mornington Yacht Club

Preliminary Working Drawings

Schnapper Point Drive, Mornington
Melway Map 104 C9

Soil Classification to be confirmed onsite

WD-2d

Drawn by NS

Copyright Graeme Alexander Homes Pty Ltd

Scale @A2 1 : 100